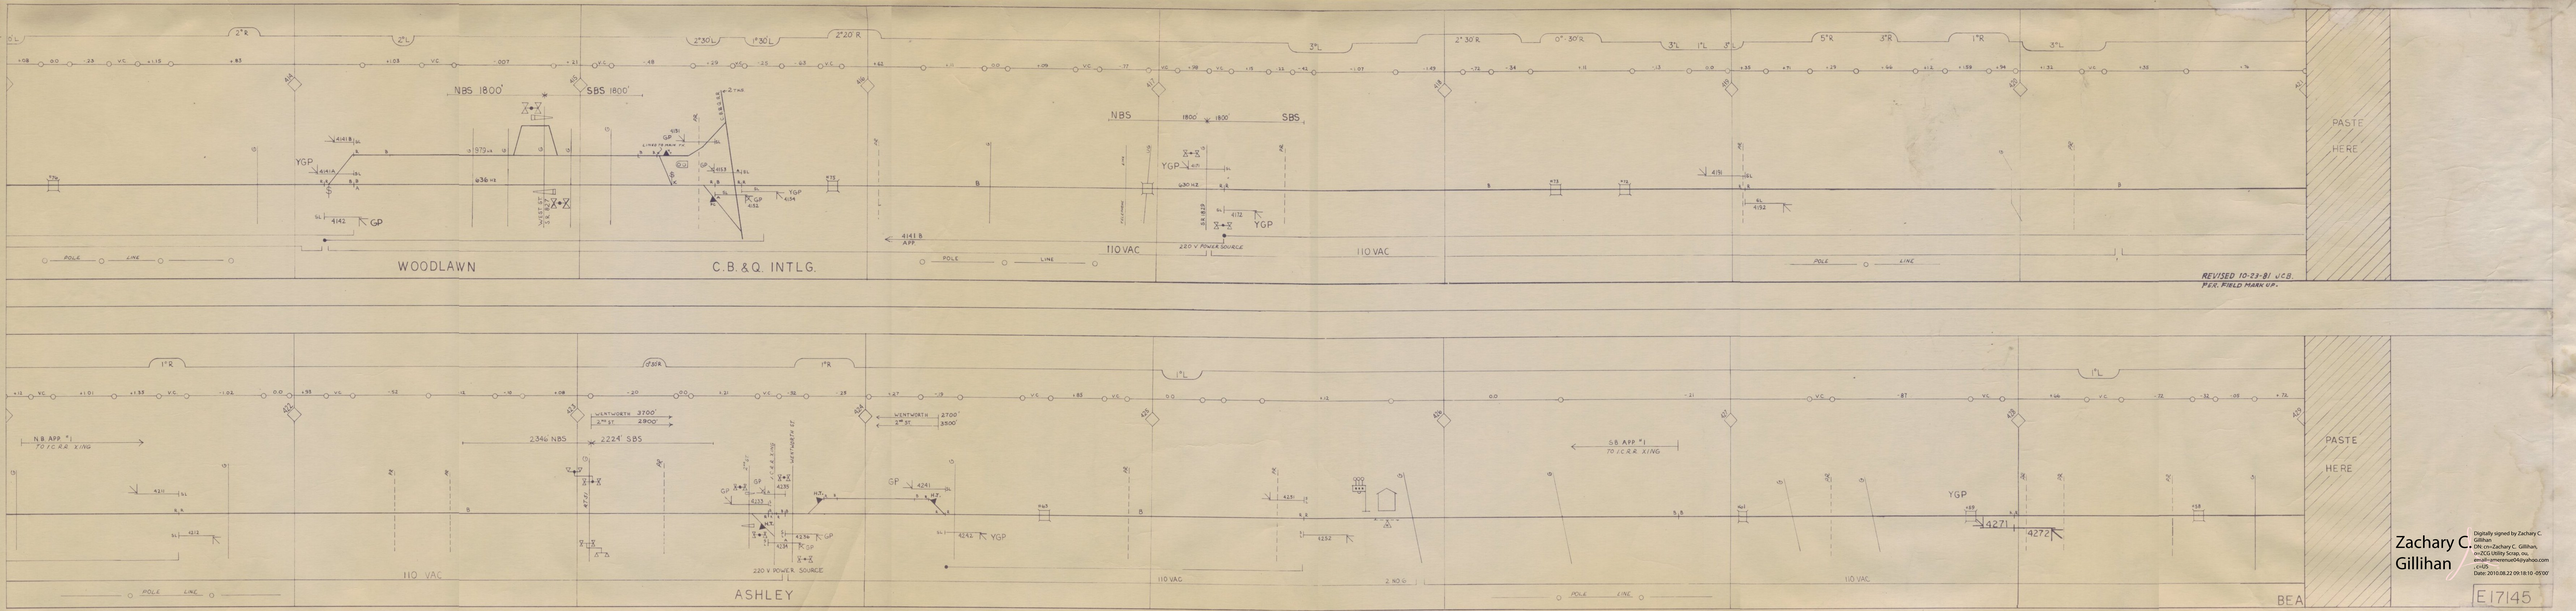
NBS 1800'
SBS 1800'
YGP
GP
WOODLAWN
C.B.&Q. INTLG.
NBS 1800' 1800' SBS
110 VAC
220 V POWER SOURCE
POLE LINE
REVISED 10-23-81 J.C.B.
PER FIELD MARK UP.
PASTE HERE
N.B. APP #1
TO I.C.R.R. XING
2346 NBS
2224' SBS
WENTWORTH 3700'
2ND ST 2900'
WENTWORTH 2700'
2ND ST 3500'
ASHLEY
SB APP #1
TO I.C.R.R. XING
BEA
Zachary C. Gillihan
Digitally signed by Zachary C. Gillihan
DN: cn=Zachary C. Gillihan, o=ZCG Utility Solso. ou, email=amerenue04@yahoo.com
Date: 2010.08.22 09:18:10 -05'00'
E17145
SHEET 7 OF 11